


**P1 ENLARGED PART PLAN AT 41ST FLOOR**

**P2 ENLARGED PART PLAN AT 41ST FLOOR**

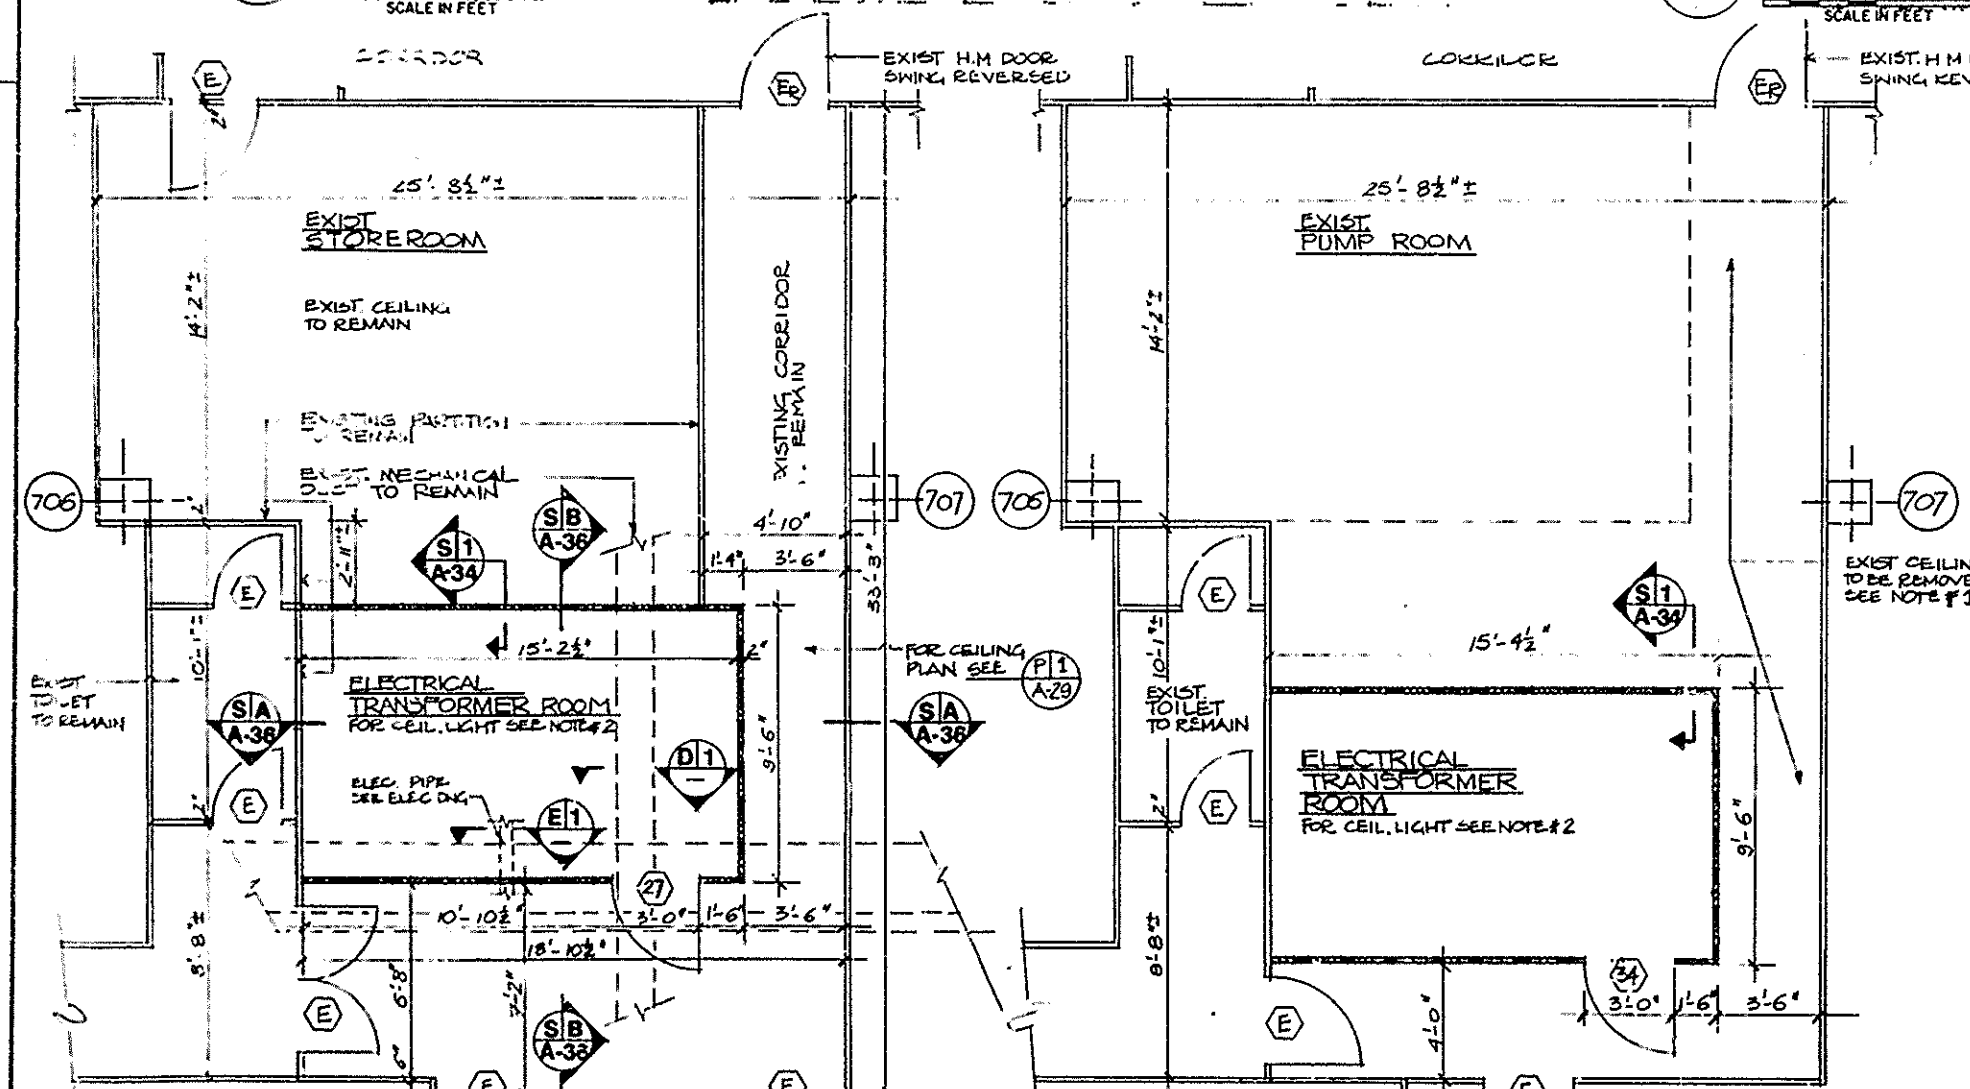

**P3 ENLARGED PART PLAN AT 75TH FLOOR TOWER ONE**

**P4 ENLARGED PART PLAN AT 75TH FLOOR TOWER TWO**

**S3 SECTION THRU GYPSUM BOARD PART. PENETRATION**

**E1 ELEVATION OF TYP. PIPE PENETRATION**